TOTAL PROGRAMMED AREA	99,673 SQ.FT.
TOTAL AREA EXEMPT DUE TO STATE WAVERS	12,669 SQ.FT.
TOTAL AREA	87,004 SQ.FT.
TOTAL STATE REIMBURSABLE AREA BASED ON DESIGN POPULATION OF 550 STUDENTS	68,452 SQ.FT.
TOTAL SQ.FT. OVER STATE REIMBURSABLE	18,552 SQ.FT.

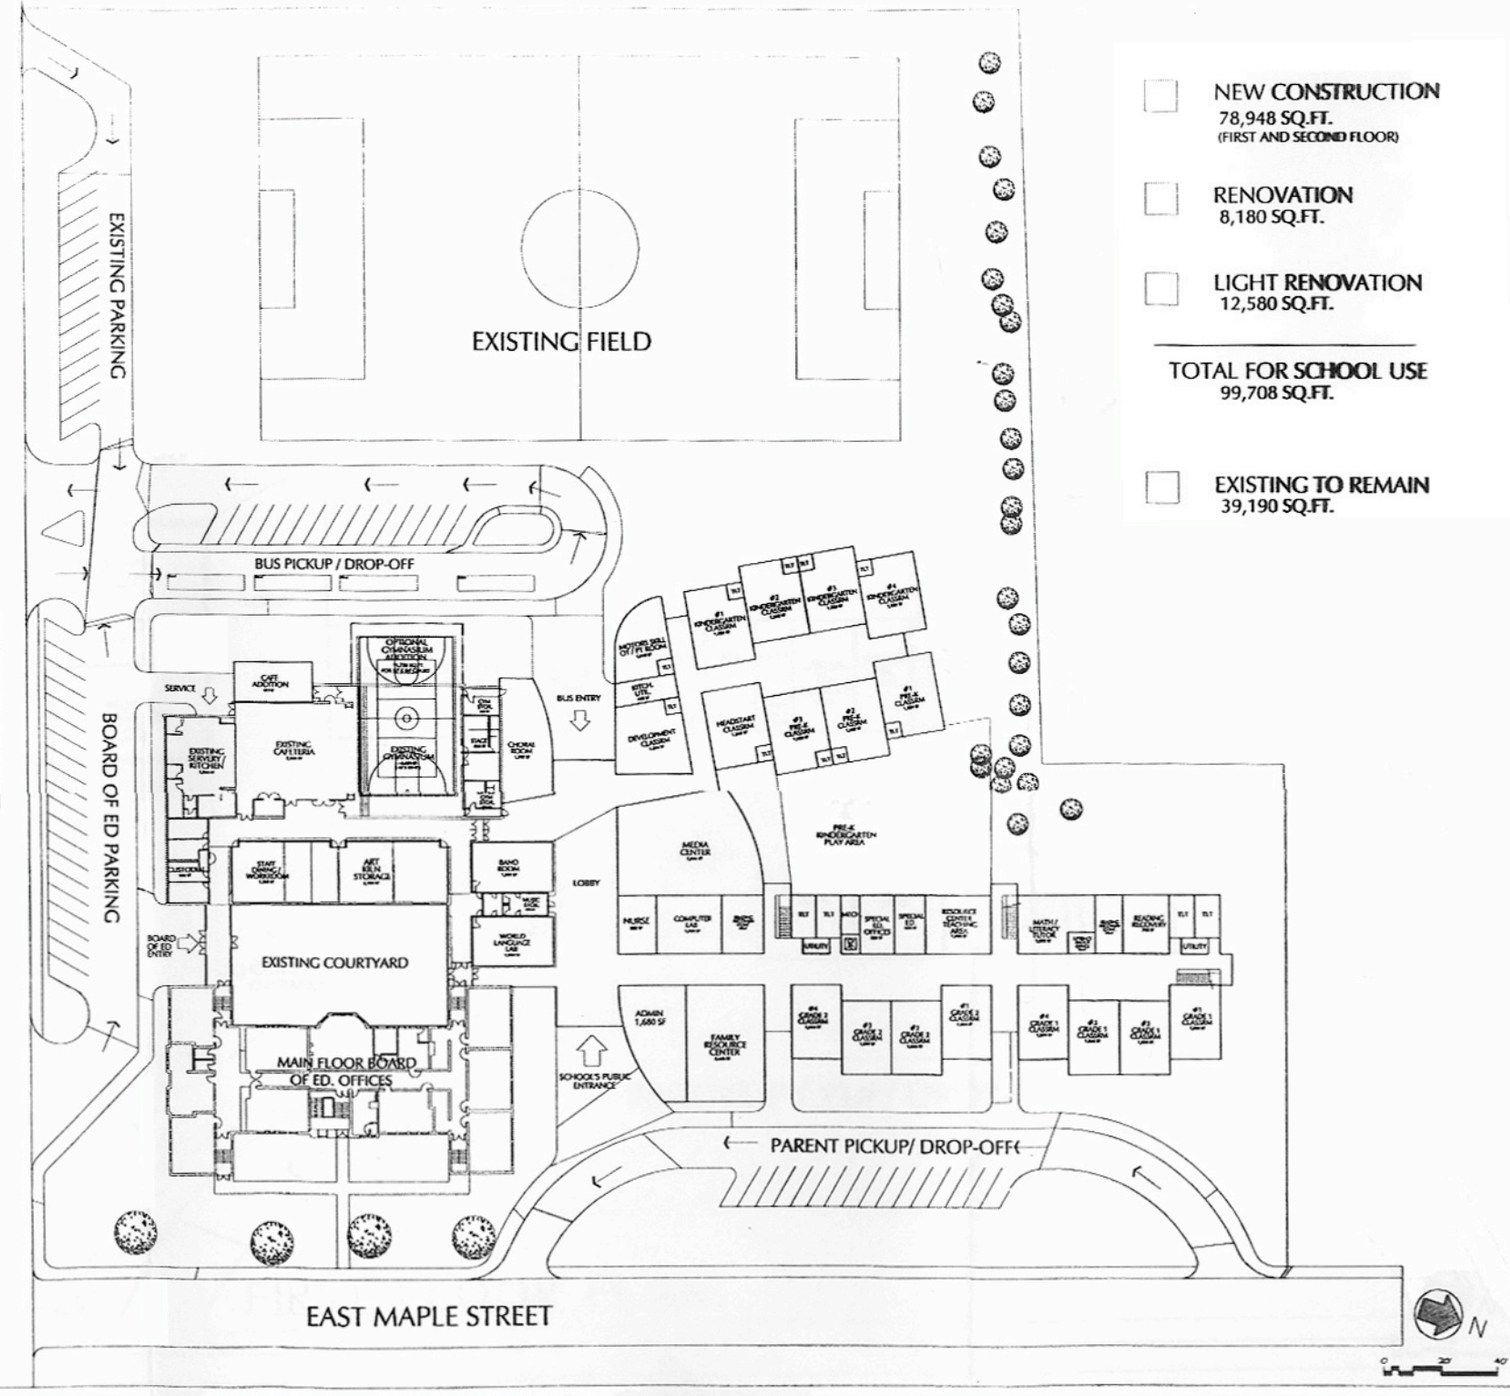

NEW CONSTRUCTION
78,948 SQ.FT.
(FIRST AND SECOND FLOOR)

RENOVATION
8,180 SQ.FT.

LIGHT RENOVATION
12,580 SQ.FT.

TOTAL FOR SCHOOL USE
99,708 SQ.FT.

EXISTING TO REMAIN
39,190 SQ.FT.

EXISTING

-70'S ADDITION
20,917 SQ.FT.

-TURN OF THE CENTURY BLDG.
BASEMENT = 12,875 SQ. FT.
FIRST FLOOR = 13,440 SQ.FT.
SECOND FLOOR = 12,875 SQ.FT.

39,190 SQ.FT.

LINDEN STREET SCHOOL

PLAINVILLE, CT

FEASIBILITY STUDY

FLETCHER THOMPSON